

APARTMENT 2B FLOOR PLAN

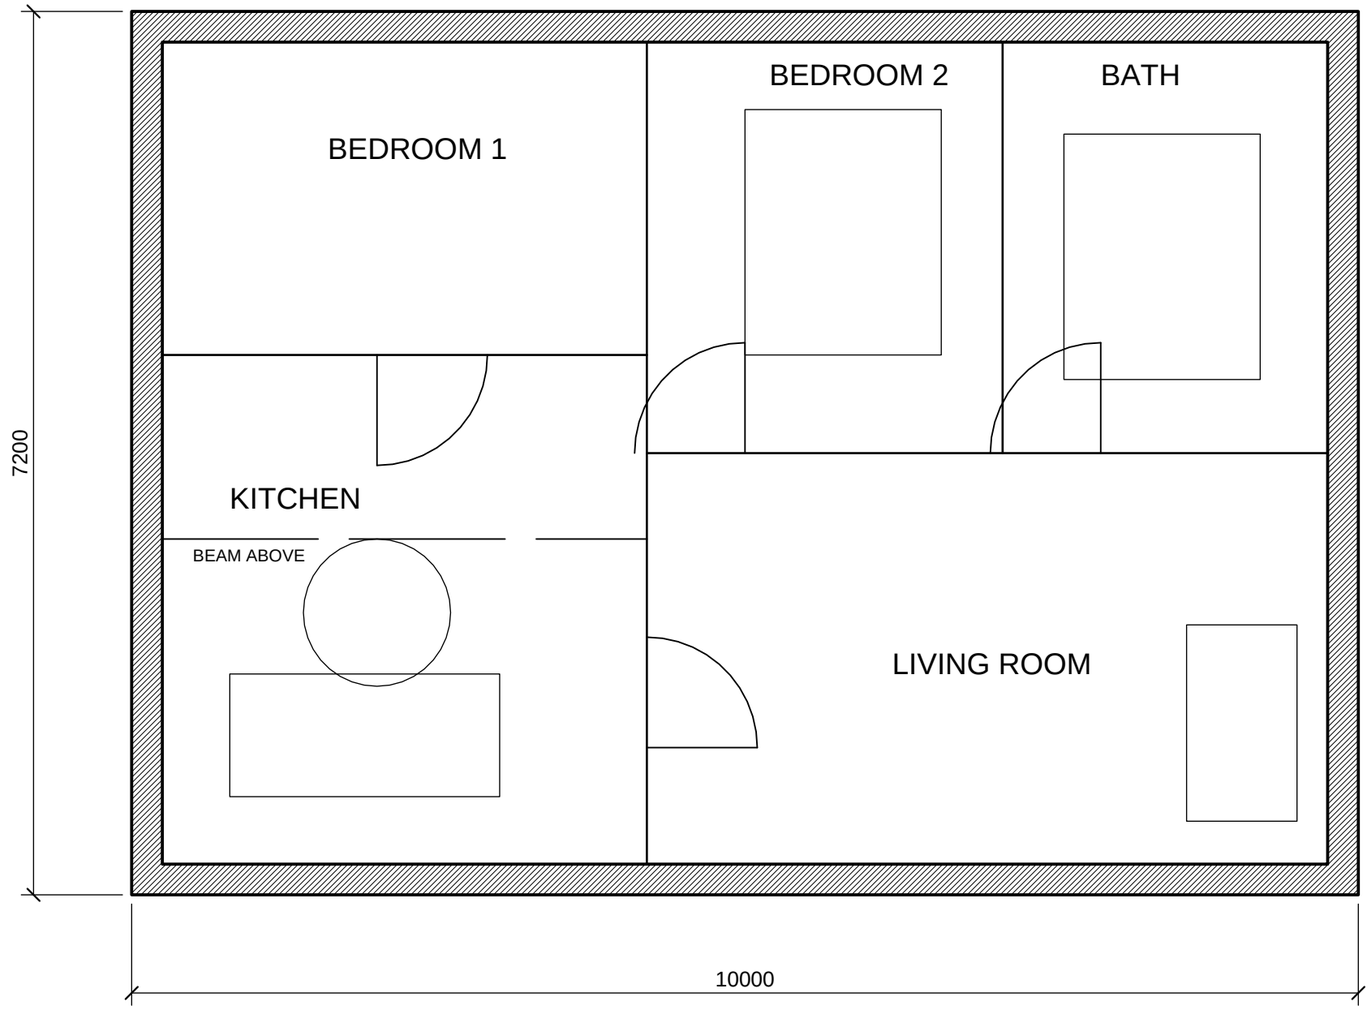

PROJECT	APARTMENT 2B
DRAWING	FLOOR PLAN
SCALE	1:50
SHEET	A3
DATE	02/11/2026
DRAWING NO.	A-101

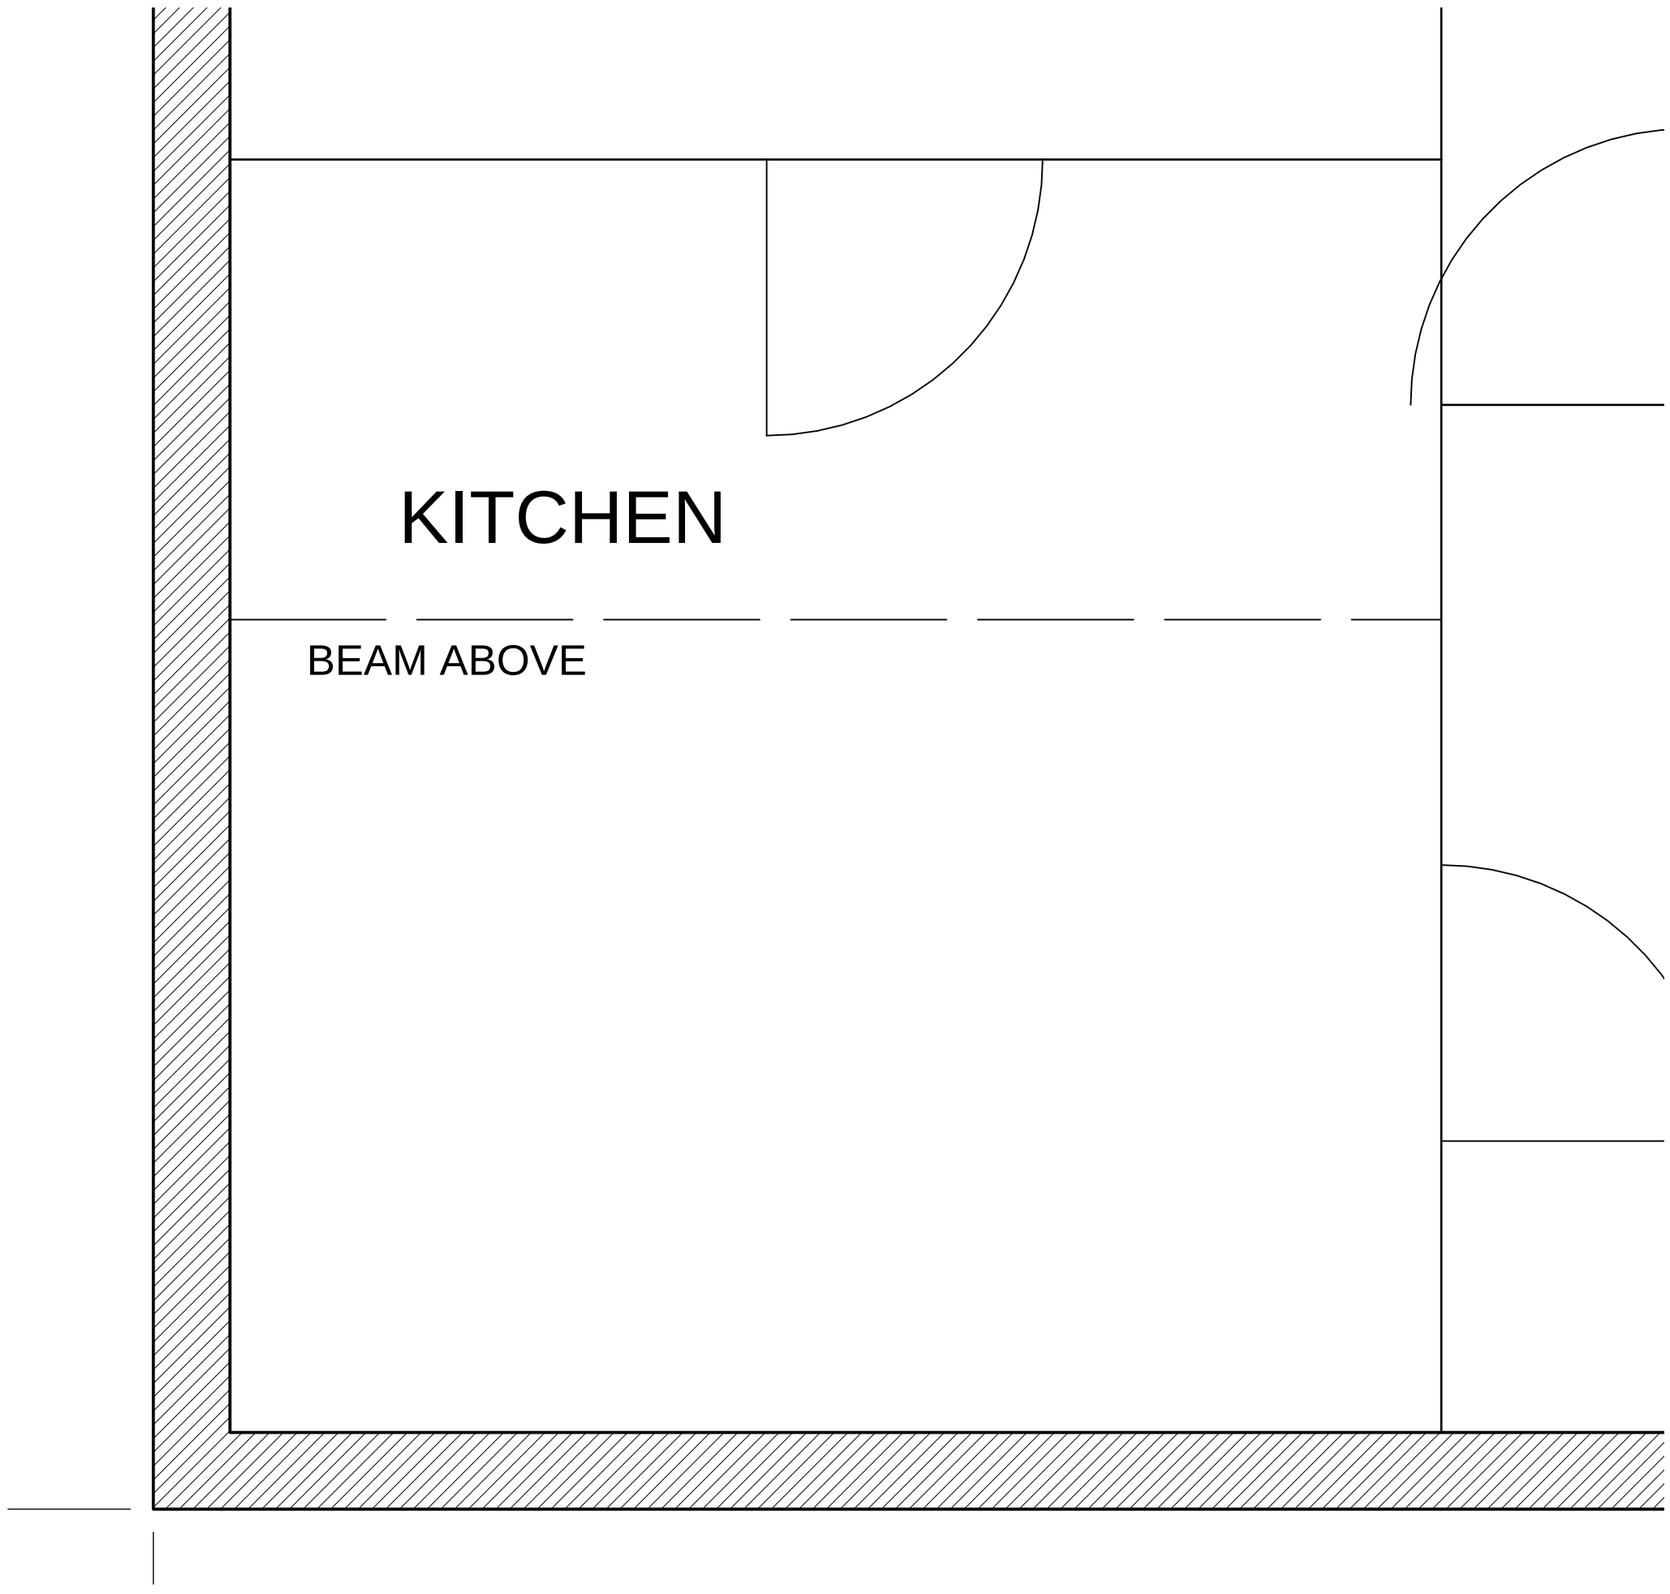

PROJECT	APARTMENT 2B
DRAWING	KITCHEN DETAIL
SCALE	1:20
SHEET	A3
DATE	02/11/2026
DRAWING NO.	A-501